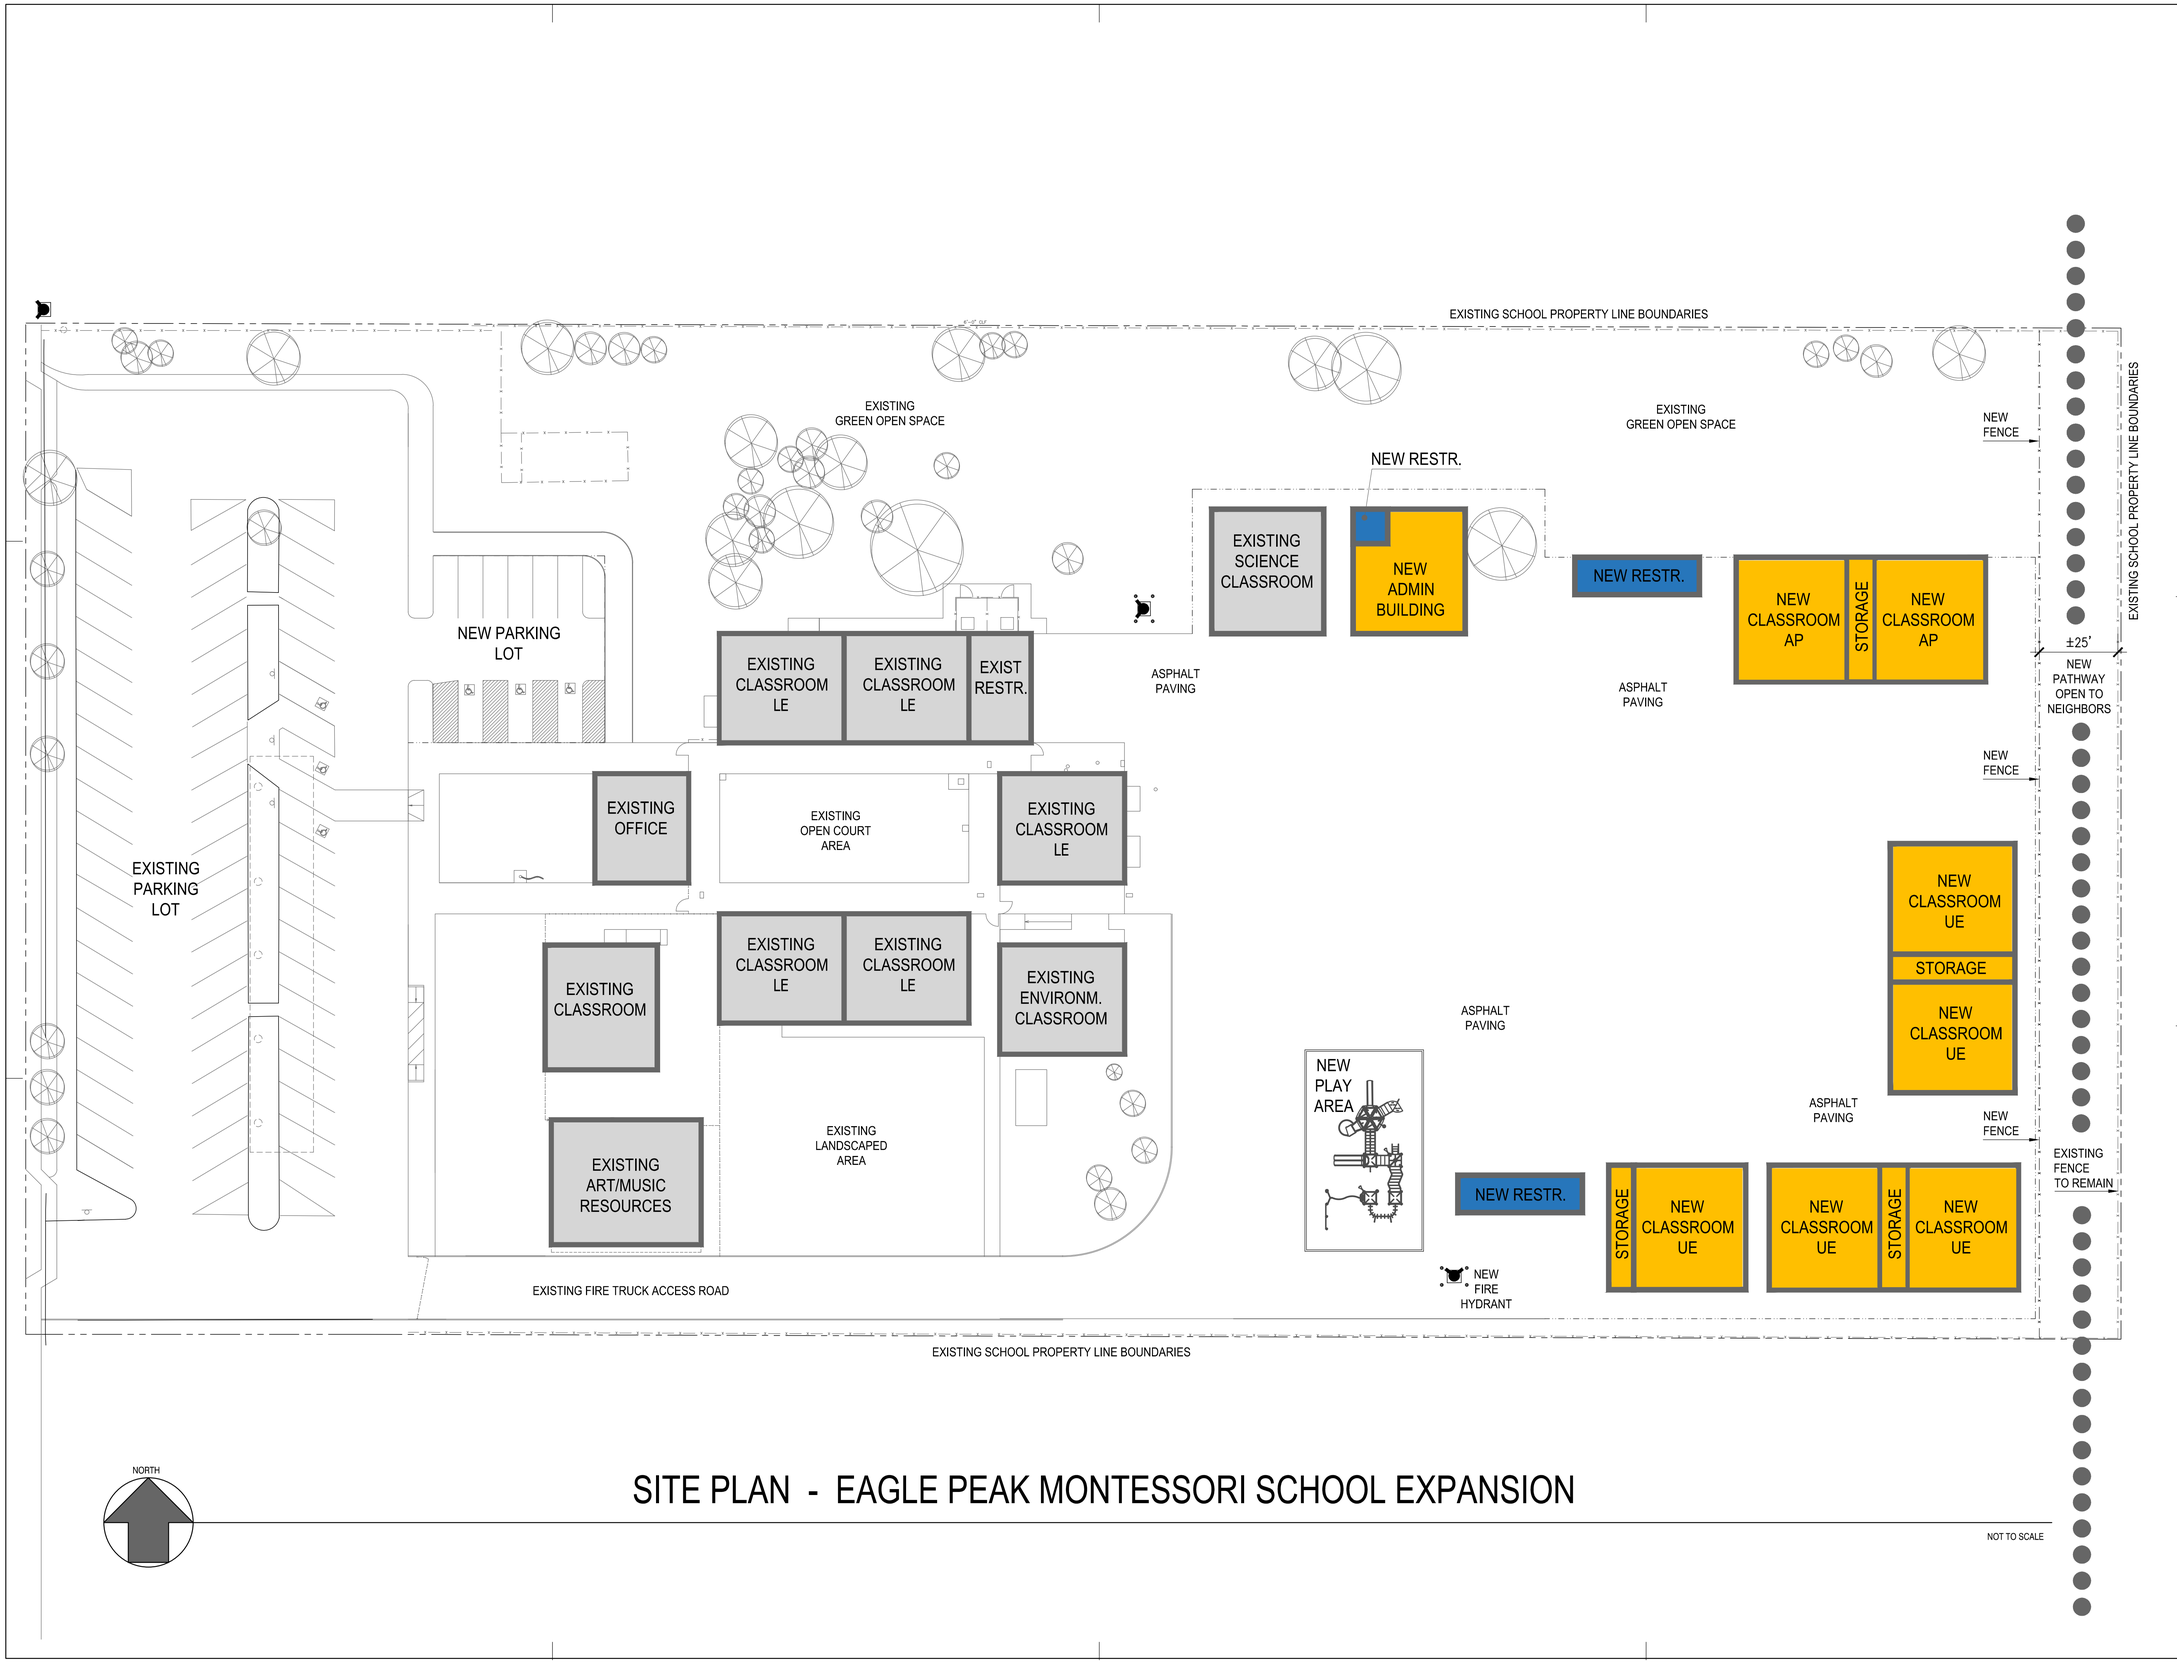

SITE PLAN - EAGLE PEAK MONTESSORI SCHOOL EXPANSION

EAGLE PEAK MONTESSORI SCHOOL

PHd ARCHITECTS, INC.
Architecture • Planning • Interiors
3211 Ronino Way
Lafayette, California 94549
925.949.8333 tel.

LICENSED ARCHITECT H. MAX PEYVAN C-27121 9/30/19 RENEWAL DATE STATE OF CALIFORNIA

PROJECT TEAM:

GEOTECHNICAL ENGINEER

CIVIL ENGINEER

STRUCTURAL ENGINEER

MECHANICAL ENGINEER

PLUMBING ENGINEER

ELECTRICAL ENGINEER

PROJECT TITLE:

EAGLE PEAK MONTESSORI SCHOOL - PROPOSED EXPANSION SCHEMATIC LAYOUT

800 Hutchinson Rd, Walnut Creek

ISSUES

date	description
06/10/19	SCHEMATIC LAYOUT - REVISION 1
06/17/19	SCHEMATIC LAYOUT - REVISION 2
06/19/19	SCHEMATIC LAYOUT - REVISION 3

SCALE: AS NOTED

DATE: 06/19/19

SHEET NAME & NUMBER: SITE PLAN

SHEET NUMBER: A.SP-1